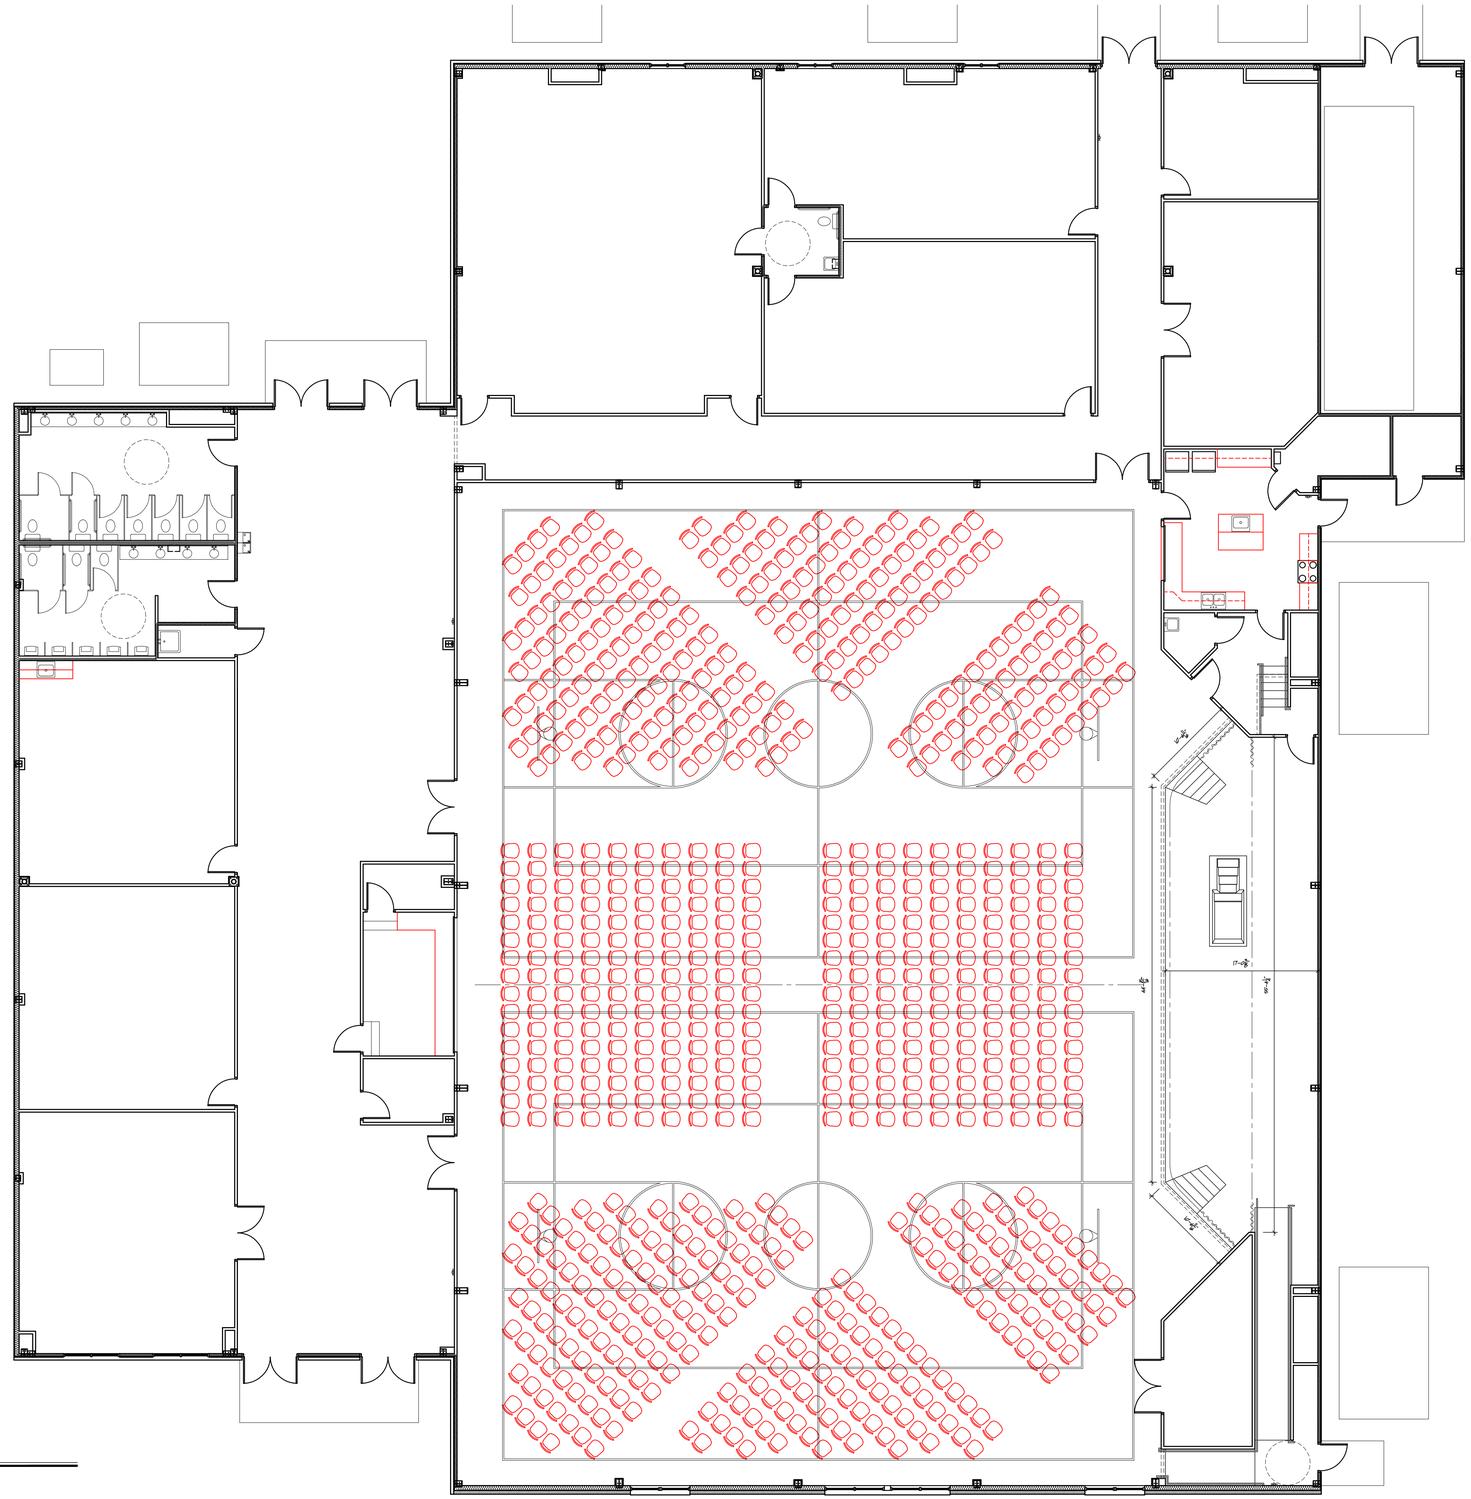

SEATING LAYOUT

1/8"=1'-0"

804 INTERLOCKING SEATS

Professional Certification. I hereby certify that these documents were prepared or approved by me, and that I am a duly licensed professional engineer under the laws of the State of _____ License No. _____ Expiration Date: _____

C.M.W. GROUP, INC.
Architects - Planners
44 North Market Street
Frederick, Maryland 21701
Phone (301) 631-2995
Fax (301) 631-2924

Lehman Construction Services, Inc.
5800 Cumberland Highway Chambersburg, PA 17202
Phone: 717-262-0017 Fax: 717-264-0018

Design & Field Office
Phone: 717-263-2053 Fax: 717-264-2462

© Lehman Construction Services, Inc. 2007
THIS DRAWING AND DESIGN IS THE PROPERTY OF LEHMAN CONSTRUCTION SERVICES INC. AND IS LOANED WITH THE UNDERSTANDING THAT IT WILL NOT BE COPIED, DUPLICATED OR LOANED WITHOUT WRITTEN PERMISSION OF LEHMAN CONSTRUCTION SERVICES, INC.

REVISIONS

NO	DESCRIPTION	BY	DATE
	CONSTRUCTION SET	BEA	7/2/09

DRAWN BY: BEA
DATE: 09/08/07
SCALE: 1/4" = 1'-0"
PROJECT BID NO.: 011014
PROJECT JOB NO.: 1268

NEW CHURCH FACILITY FOR UNIONTOWN BIBLE CHURCH

UNION BRIDGE, MD 21791

MULTI-PURPOSE SEATING LAYOUT

A2.3